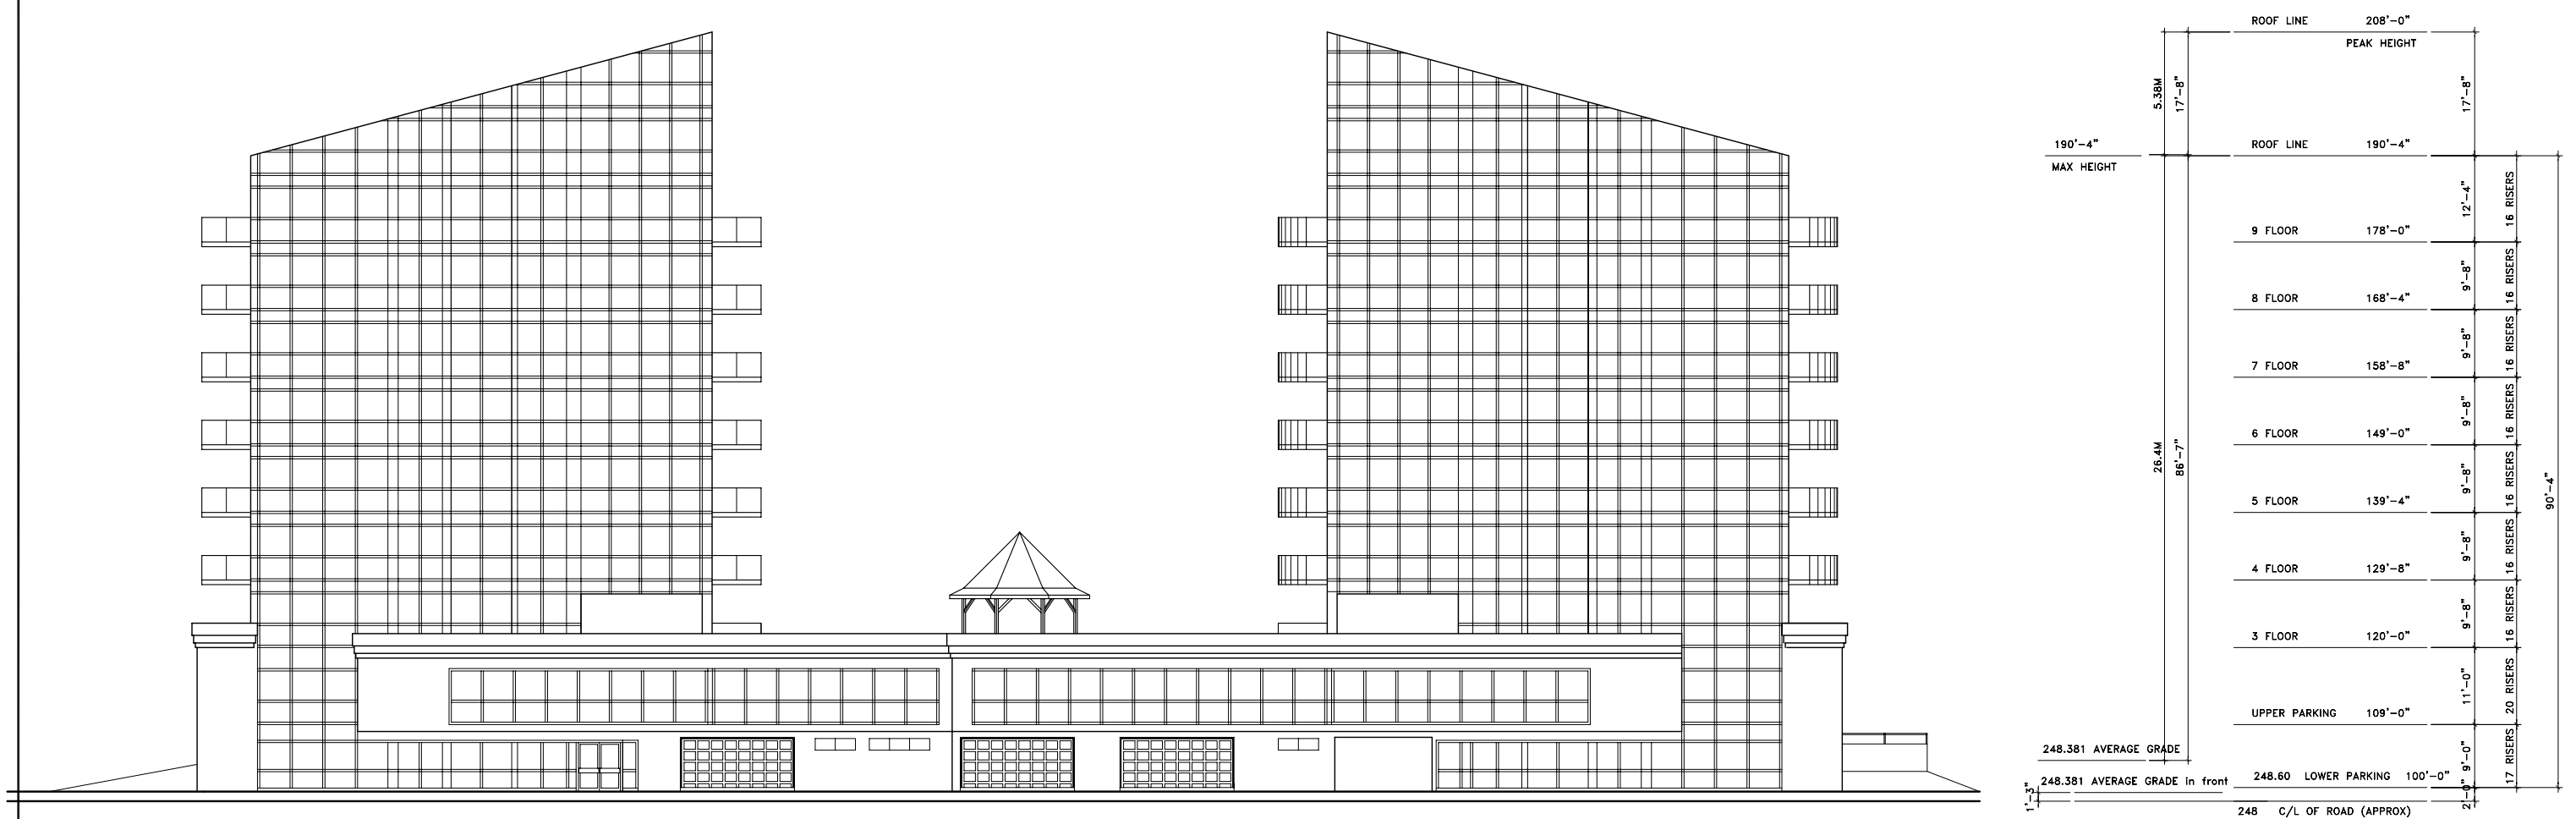

1 / A14 NORTH ELEVATION
3/32" = 1'-0"

AURORA RIVER TOWERS
FORT McMURRAY

andrew bazluk Architect ltd.
Box 29, Harrison Hot Springs, BC, V0M 1K0
780-920-5301

NORTH ELEVATION

607
JANUARY 31, 2010

A14