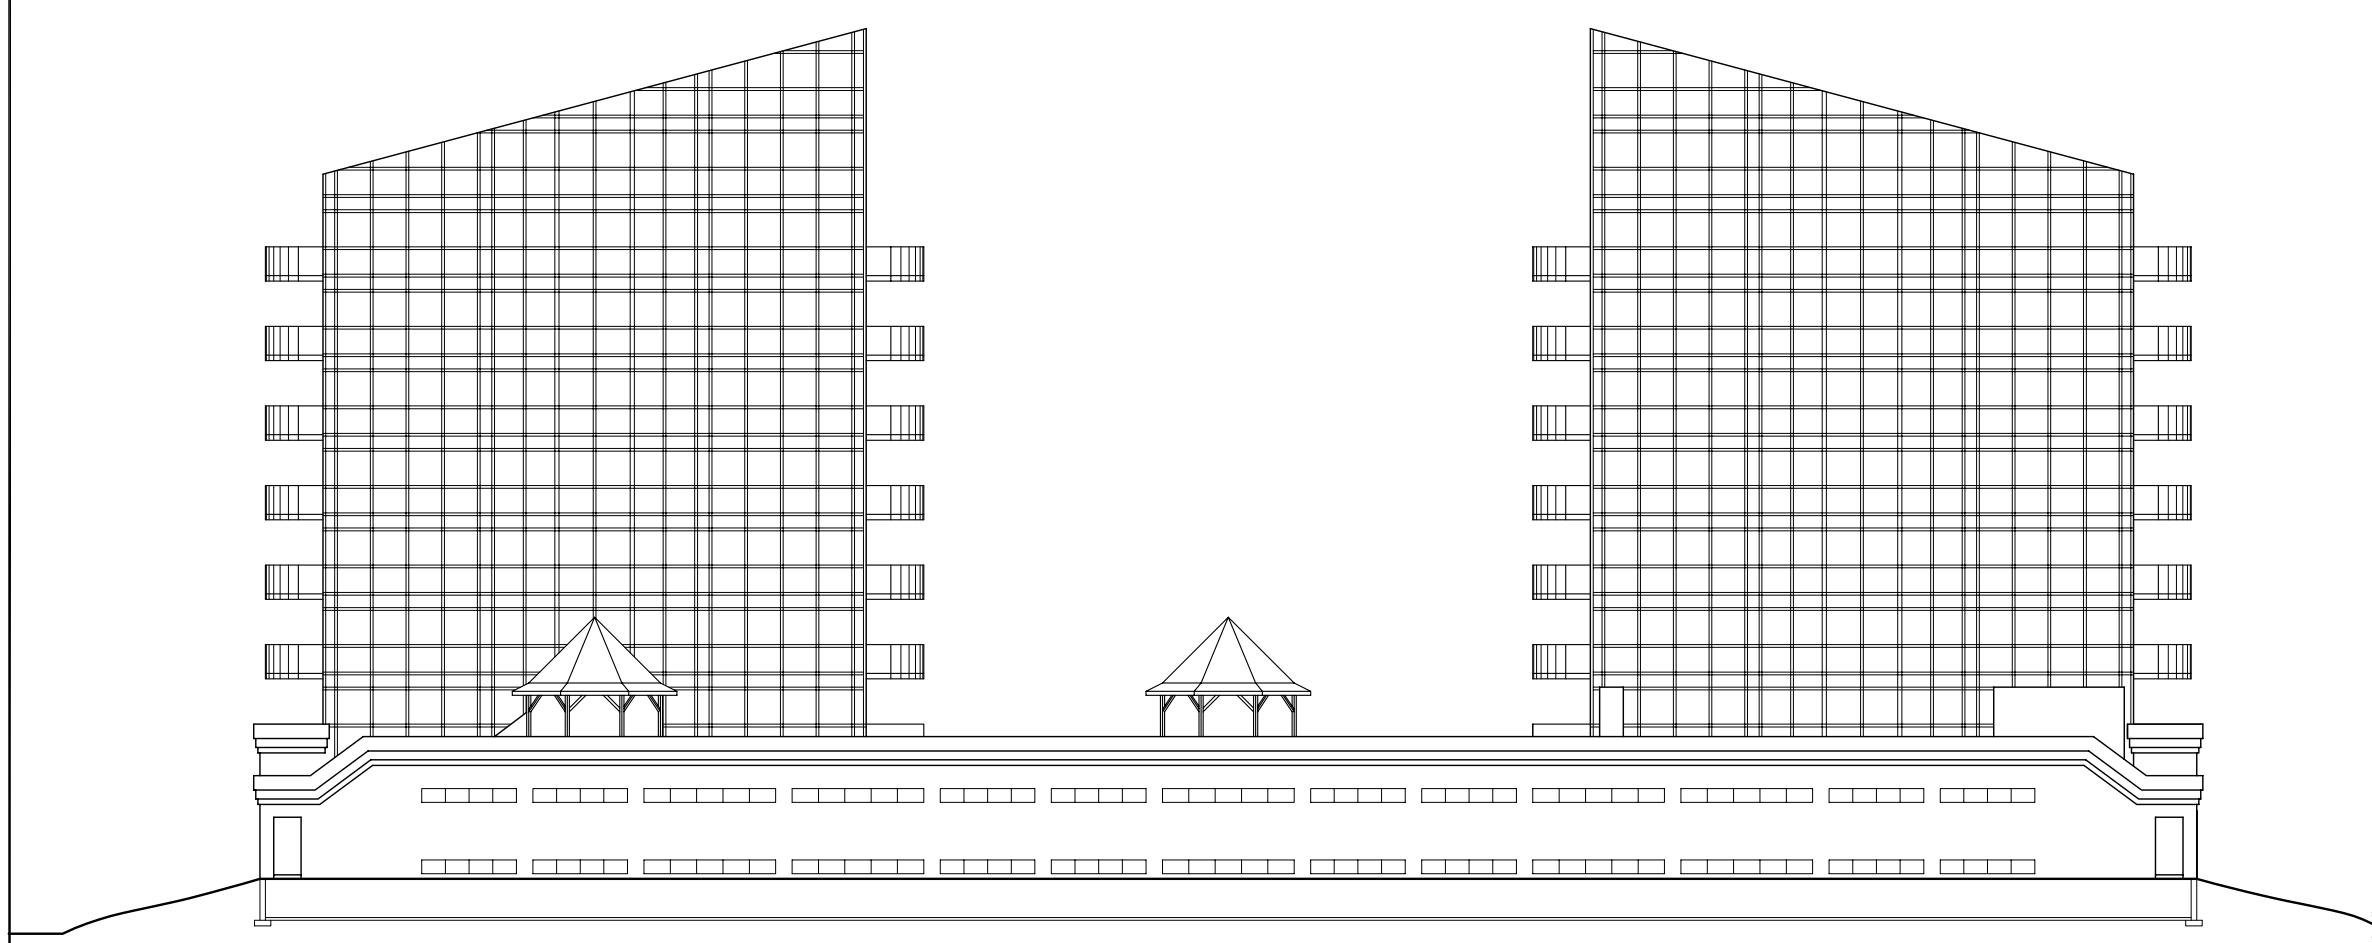

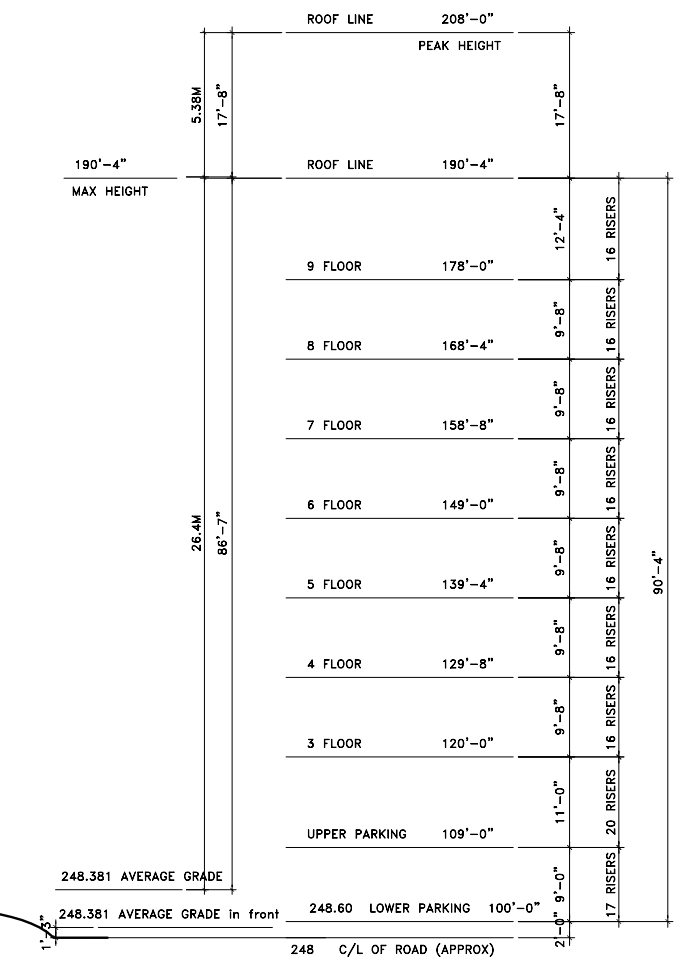

1 / A16 SOUTH ELEVATION
3/32" = 1'-0"

AURORA RIVER TOWERS
FORT McMURRAY

andrew baziuk Architect ltd.
Box 29, Harrison Hot Springs, BC, V0M 1K0
780-920-5301

SOUTH ELEVATION

607
JANUARY 31, 2010

A16